

Bailey - Elevation A

1,643 sq. ft. | 3 bedrooms | 2 baths | 2-car garage



Original plan artwork. Illustrations are not to scale and are not construction documents.
Dimensions, features, configurations, and options are approximate and subject to change.
Confirm current specifications and availability with Ben Stout Construction.

Bailey - Elevation B


1,643 sq. ft. | 3 bedrooms | 2 baths | 2-car garage



Original plan artwork. Illustrations are not to scale and are not construction documents.
Dimensions, features, configurations, and options are approximate and subject to change.
Confirm current specifications and availability with Ben Stout Construction.

Bailey - Floor Plan

1,643 sq. ft. | 3 bedrooms | 2 baths | 2-car garage

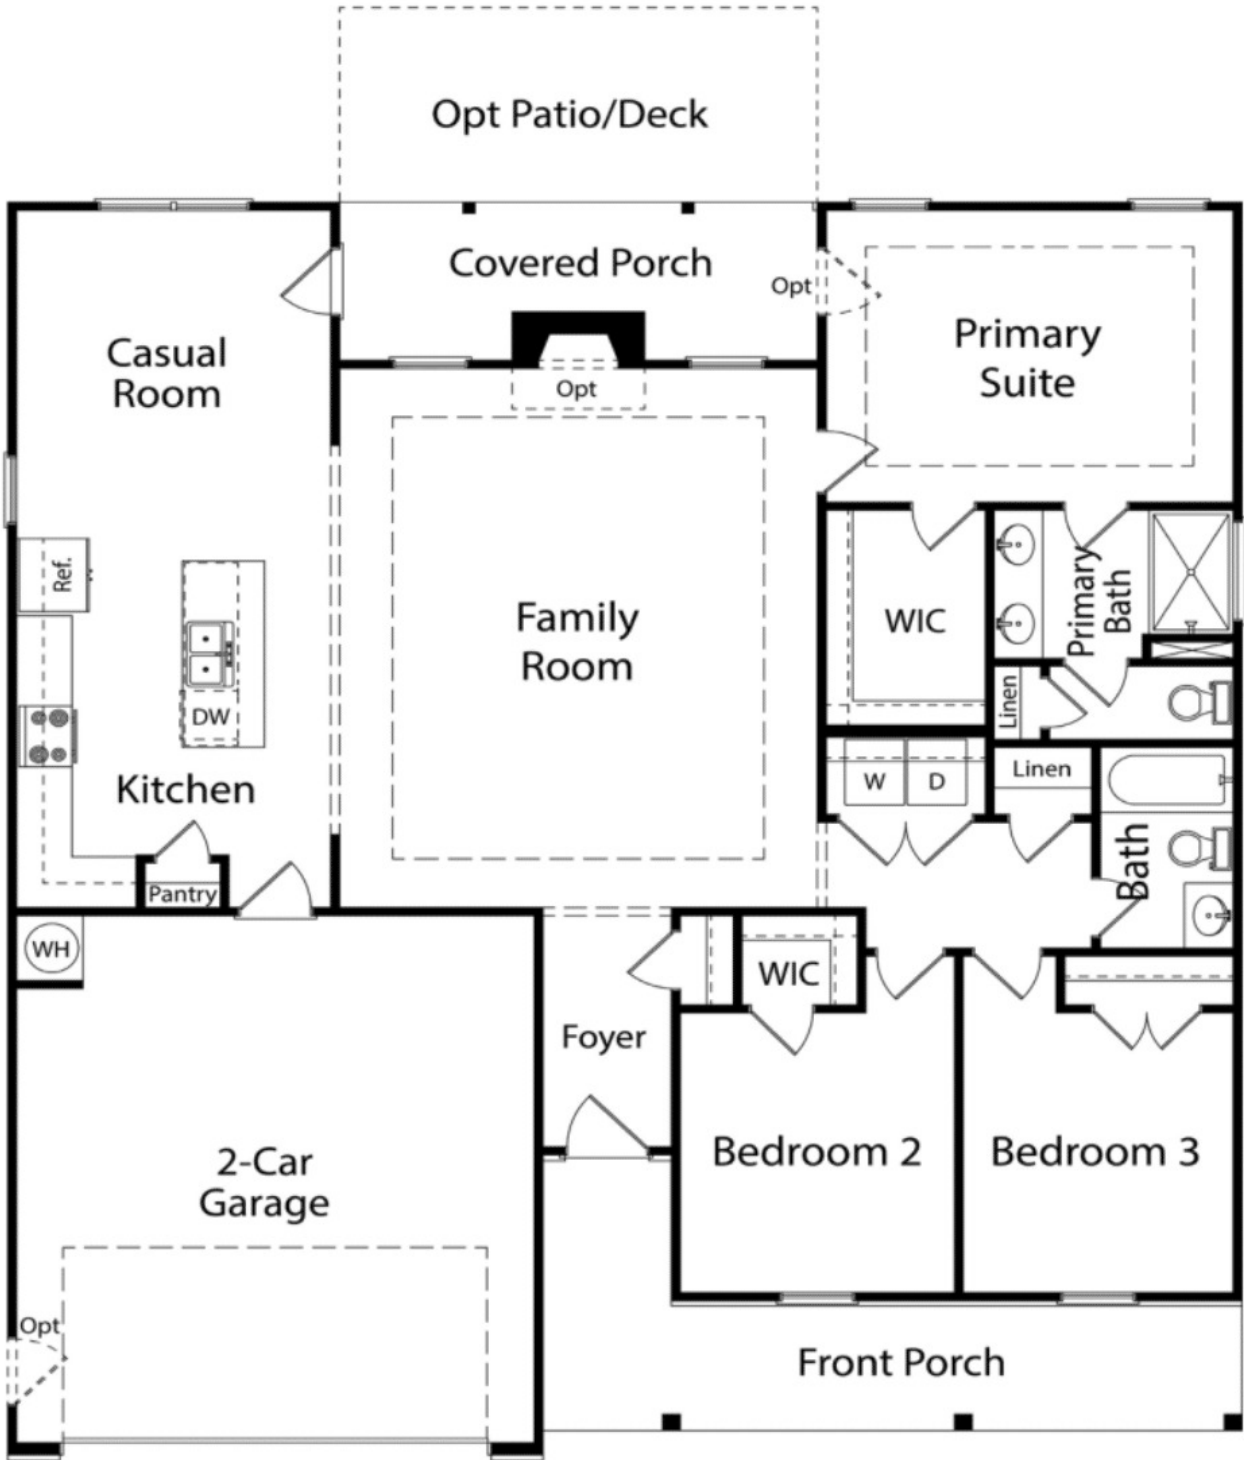

Original plan artwork. Illustrations are not to scale and are not construction documents.
Dimensions, features, configurations, and options are approximate and subject to change.
Confirm current specifications and availability with Ben Stout Construction.