

Cape Fear - Elevation A

2,426 sq. ft. | 4-5 bedrooms | 3 baths | 2-car garage



Original plan artwork. Illustrations are not to scale and are not construction documents.
Dimensions, features, configurations, and options are approximate and subject to change.
Confirm current specifications and availability with Ben Stout Construction.

Cape Fear - Elevation B


2,426 sq. ft. | 4-5 bedrooms | 3 baths | 2-car garage



Original plan artwork. Illustrations are not to scale and are not construction documents.
Dimensions, features, configurations, and options are approximate and subject to change.
Confirm current specifications and availability with Ben Stout Construction.

Cape Fear - First Floor


2,426 sq. ft. | 4-5 bedrooms | 3 baths | 2-car garage

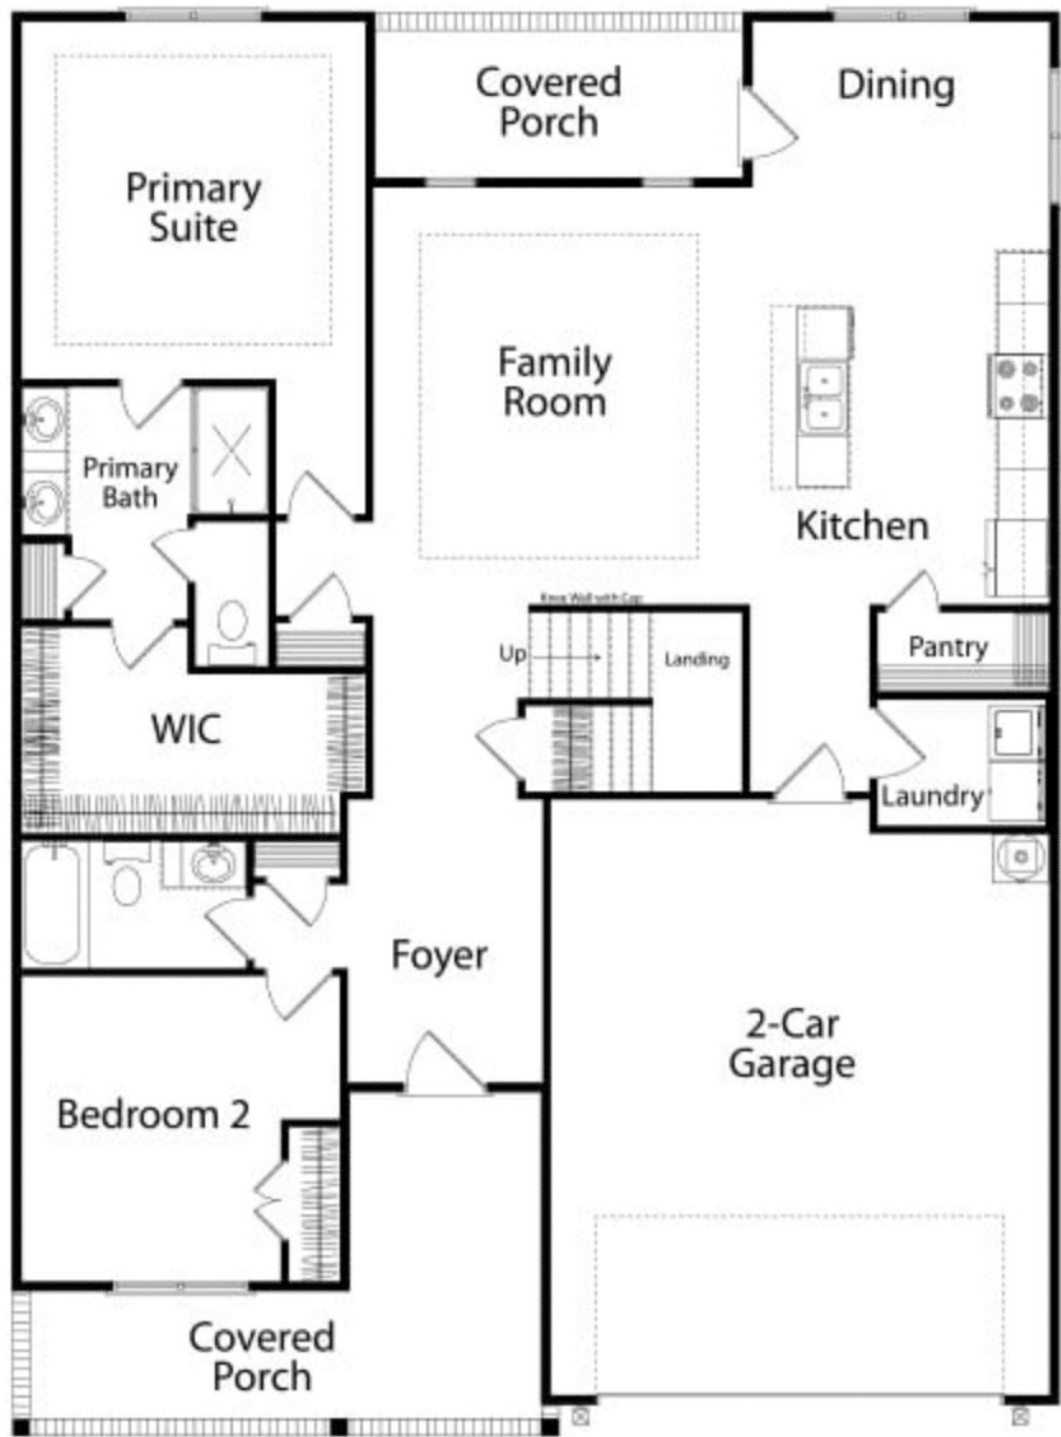

Original plan artwork. Illustrations are not to scale and are not construction documents.
Dimensions, features, configurations, and options are approximate and subject to change.
Confirm current specifications and availability with Ben Stout Construction.

Cape Fear - Second Floor


2,426 sq. ft. | 4-5 bedrooms | 3 baths | 2-car garage

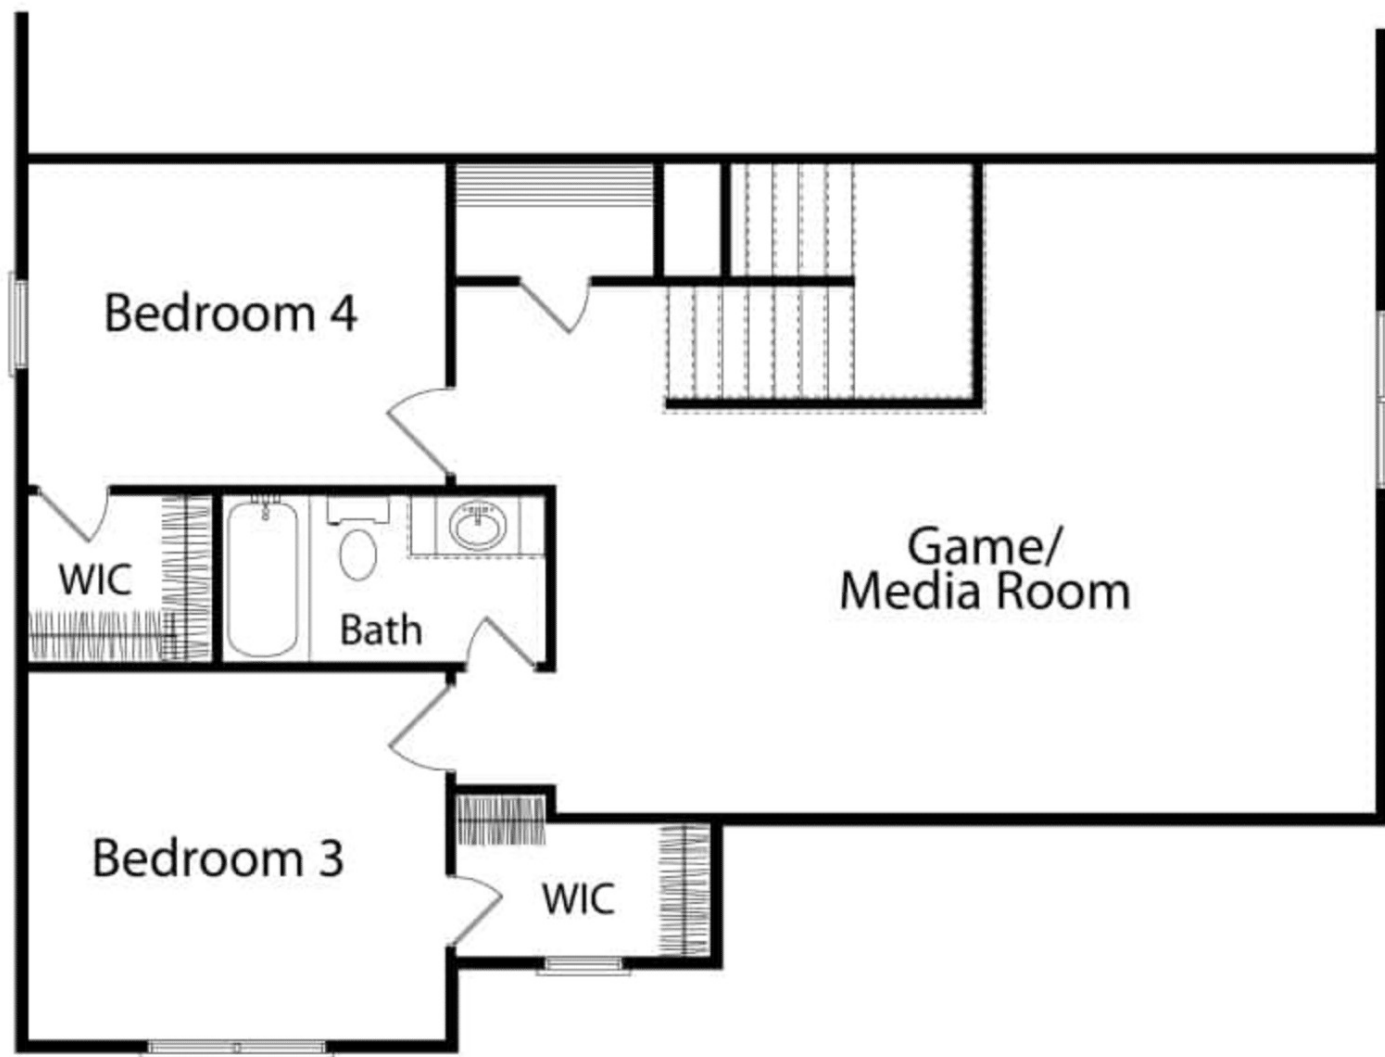

Original plan artwork. Illustrations are not to scale and are not construction documents.
Dimensions, features, configurations, and options are approximate and subject to change.
Confirm current specifications and availability with Ben Stout Construction.

Cape Fear - Options

2,426 sq. ft. | 4-5 bedrooms | 3 baths | 2-car garage

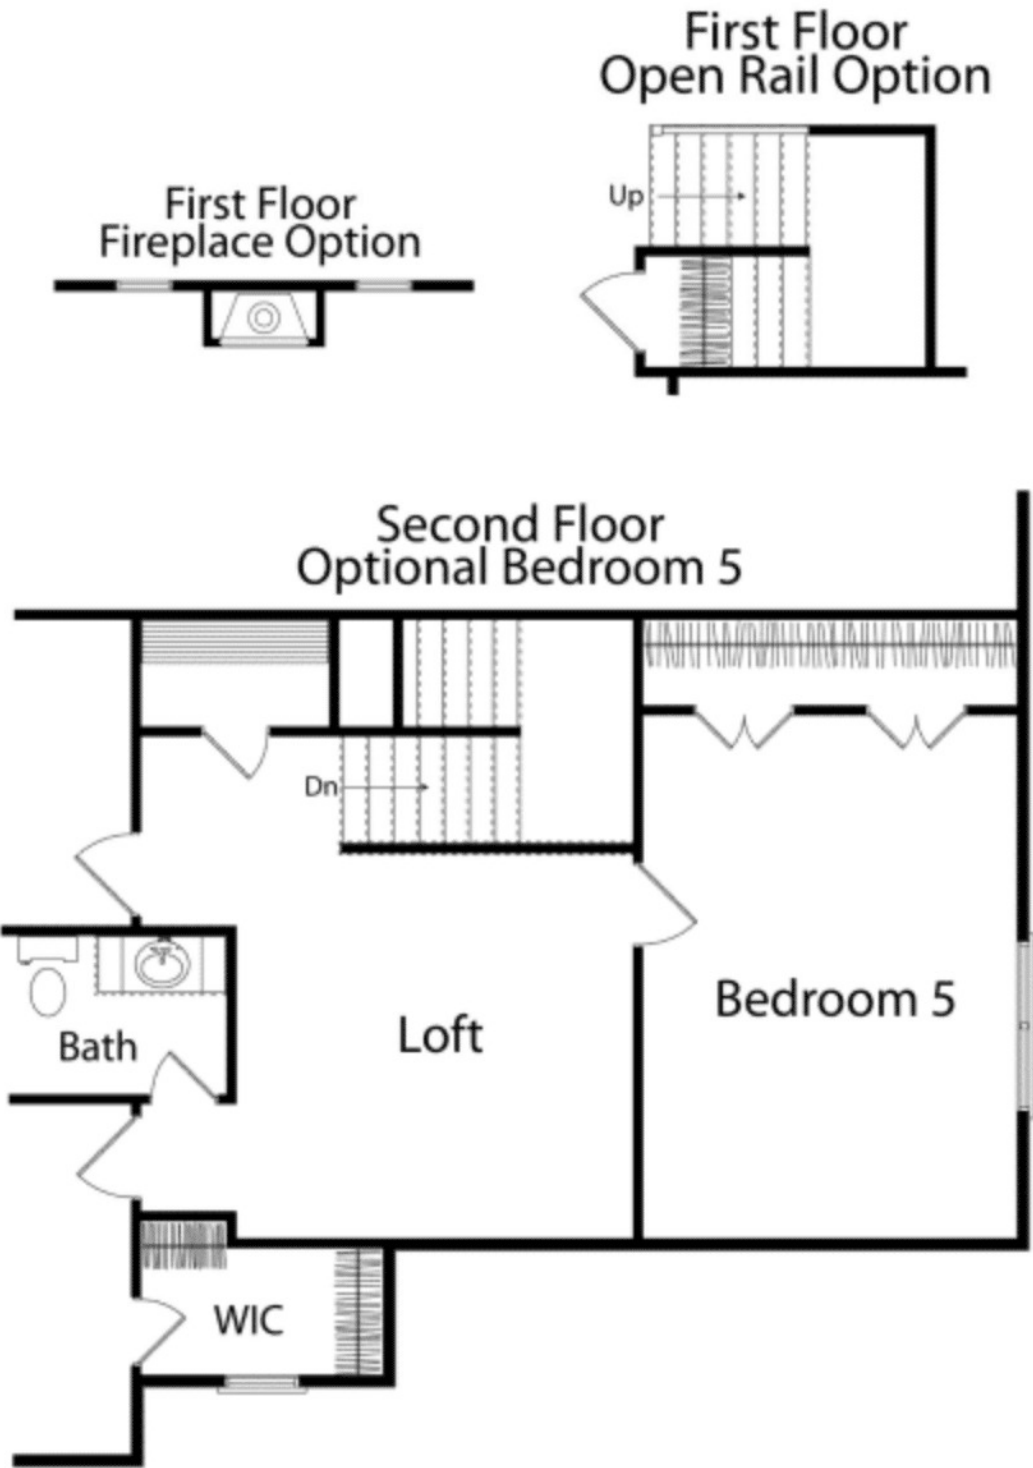

Original plan artwork. Illustrations are not to scale and are not construction documents.
Dimensions, features, configurations, and options are approximate and subject to change.
Confirm current specifications and availability with Ben Stout Construction.