

Cardinal - Elevation A

2,321 sq. ft. | 3-4 bedrooms | 2.5 baths | 2-car garage



Original plan artwork. Illustrations are not to scale and are not construction documents.
Dimensions, features, configurations, and options are approximate and subject to change.
Confirm current specifications and availability with Ben Stout Construction.

Cardinal - Elevation B


2,321 sq. ft. | 3-4 bedrooms | 2.5 baths | 2-car garage



Original plan artwork. Illustrations are not to scale and are not construction documents.
Dimensions, features, configurations, and options are approximate and subject to change.
Confirm current specifications and availability with Ben Stout Construction.

Cardinal - First Floor


2,321 sq. ft. | 3-4 bedrooms | 2.5 baths | 2-car garage

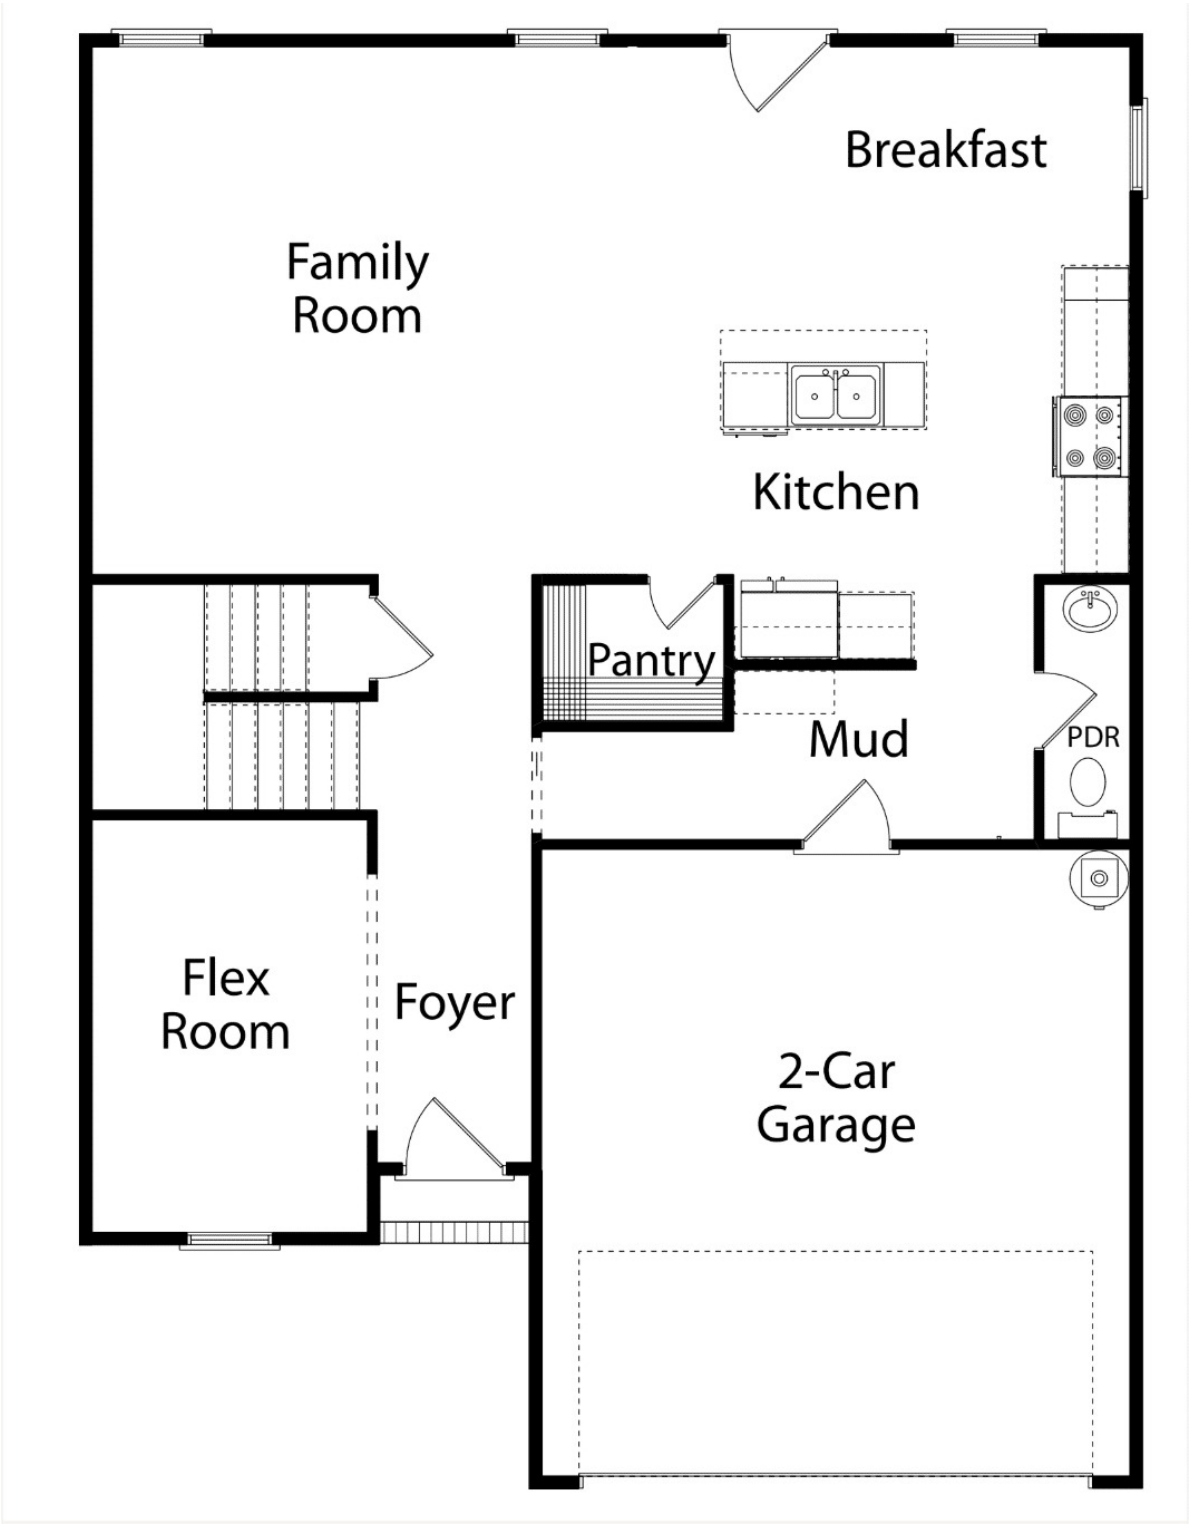

Original plan artwork. Illustrations are not to scale and are not construction documents.
Dimensions, features, configurations, and options are approximate and subject to change.
Confirm current specifications and availability with Ben Stout Construction.

Cardinal - Second Floor

2,321 sq. ft. | 3-4 bedrooms | 2.5 baths | 2-car garage

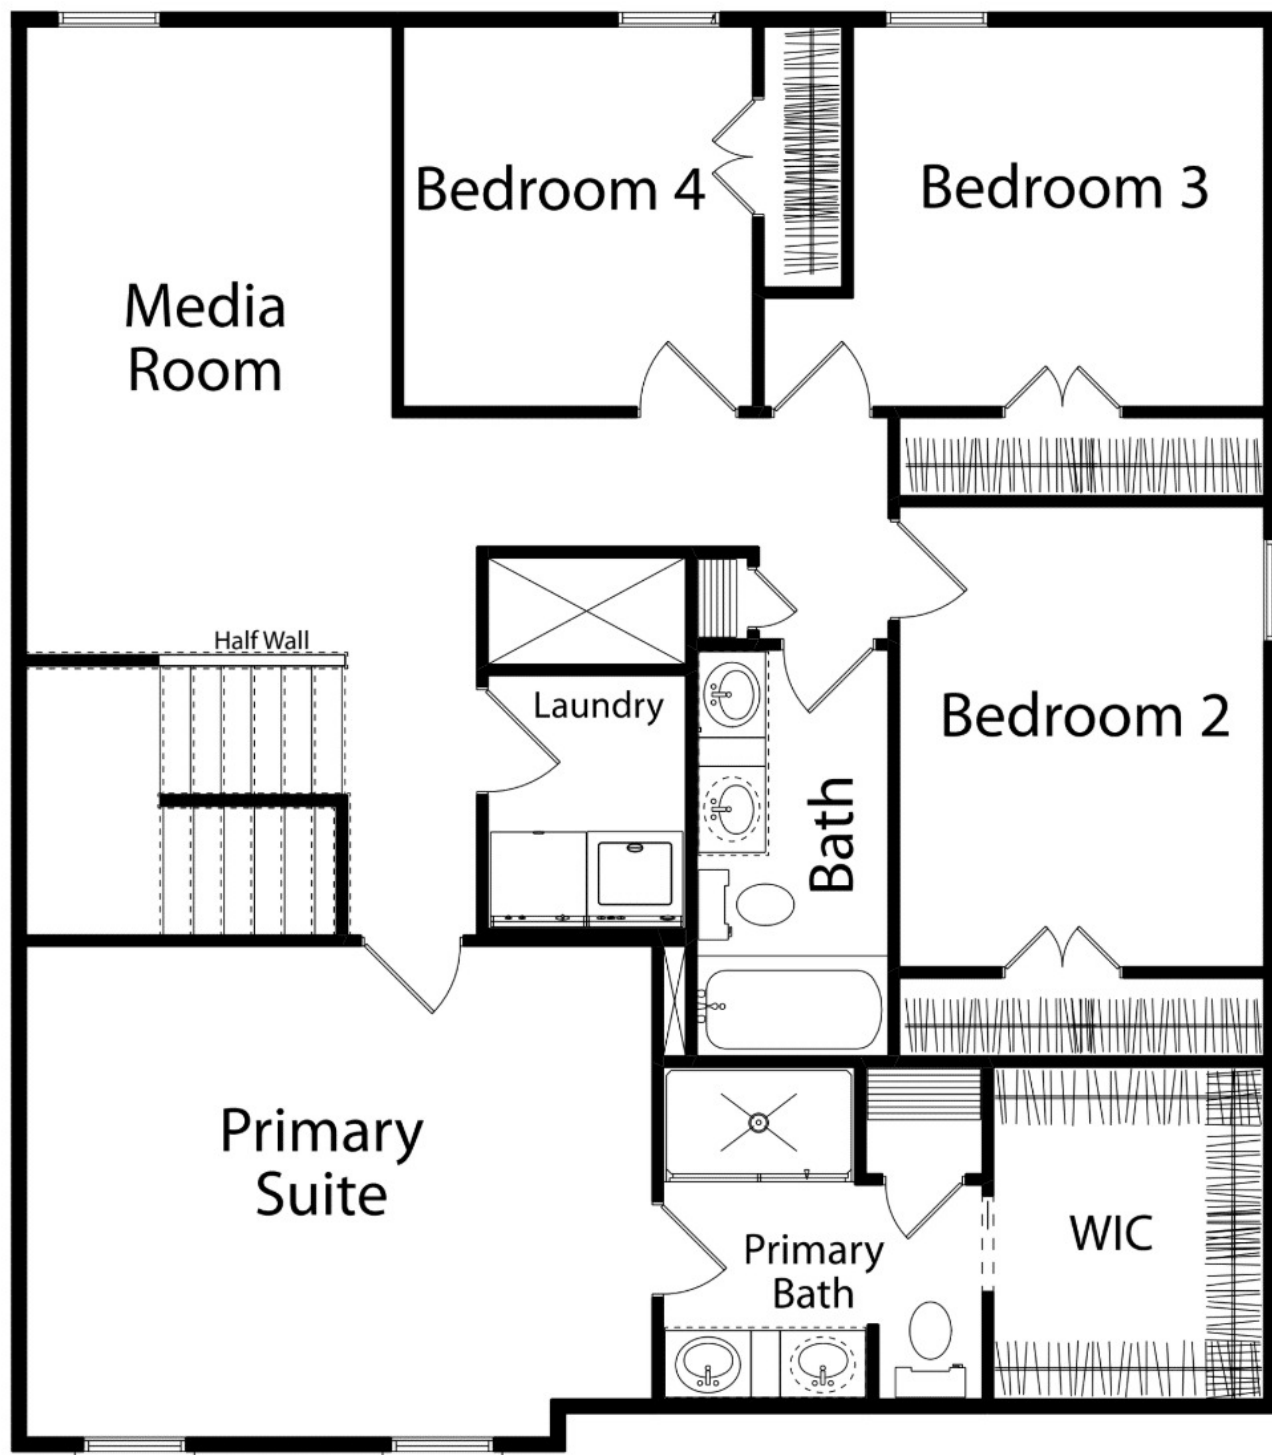

Original plan artwork. Illustrations are not to scale and are not construction documents.
Dimensions, features, configurations, and options are approximate and subject to change.
Confirm current specifications and availability with Ben Stout Construction.

OFFICE/FLEX
10'-0" x 10'-0"

BEDROOM #3
12'-4" x 10'-0"

RETURN THERMOSTAT

ACCESS PANEL

3/0 DOUBLE

Dimensions: 7'-10", 2'-6", 5'-2", 7'-10", 10'-8", 8'-7", 1'-9", 2'-1", 1'-9", 4'-7", 4'-7", 2'-4", 1'-0"

Notes: 2-8x5-2, 2/6, 2/6

3 BEDROOM OPTION

$$\frac{1}{4}'' = 1'-0''$$

CEILING HT. = 8'-0"

5 / 5